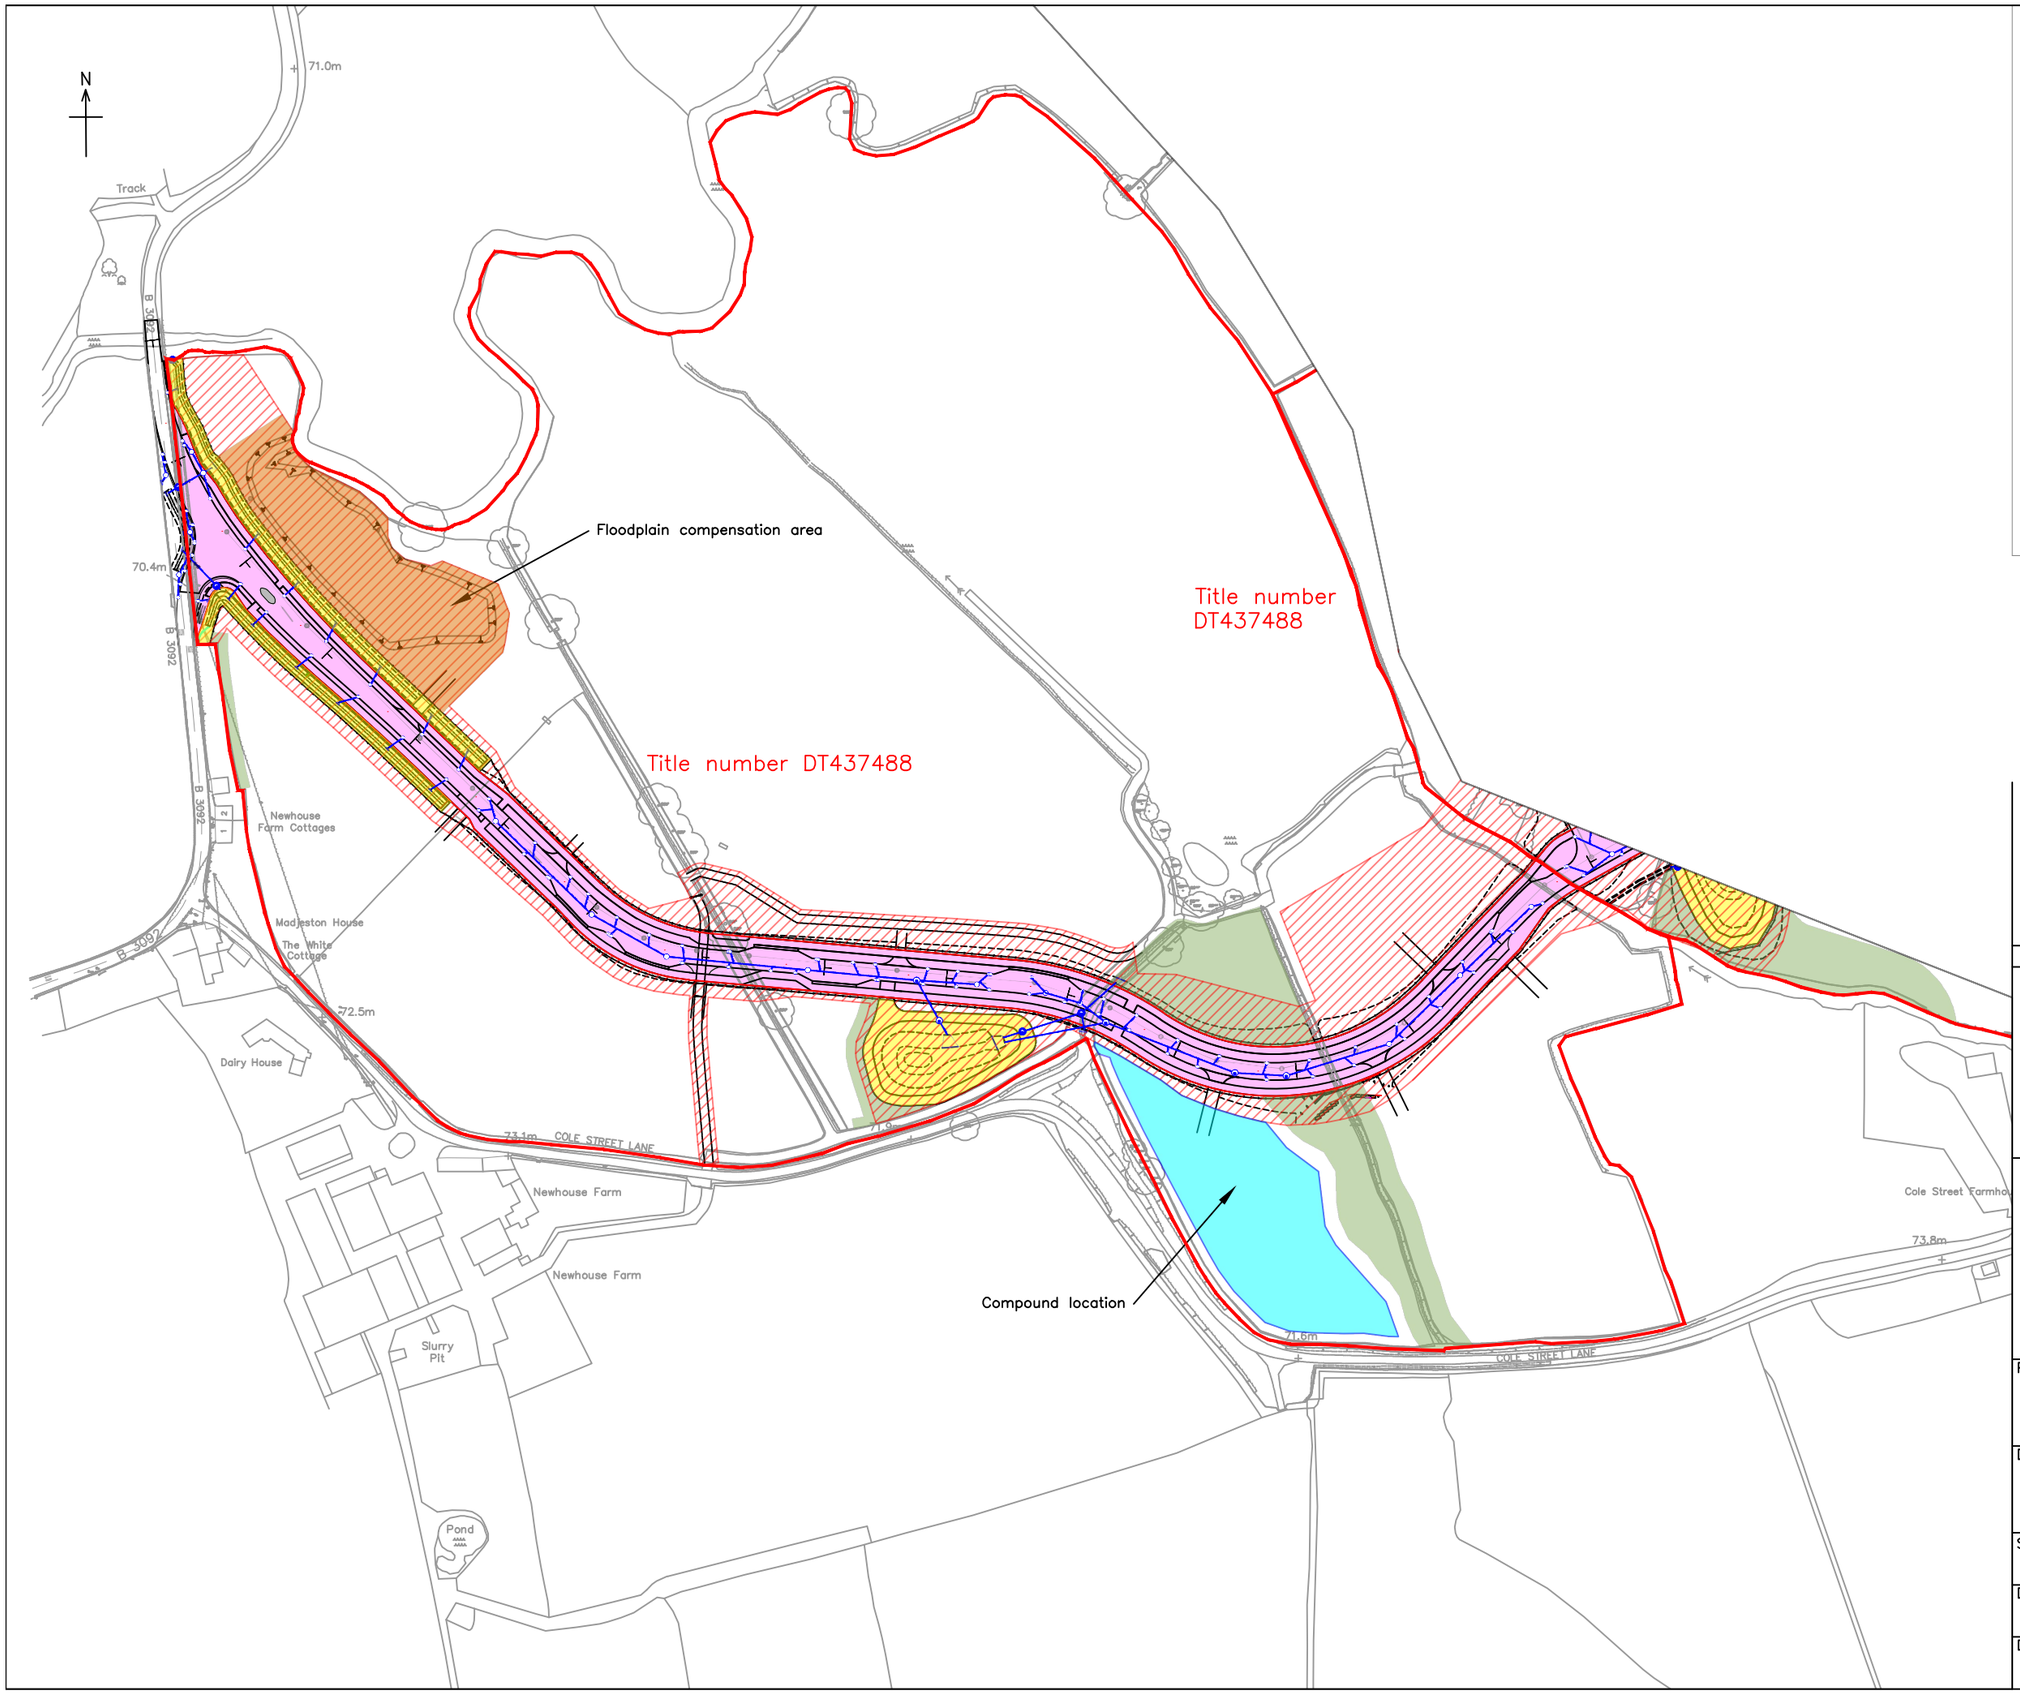


Rev	Date	Issue / Remarks	Checked
Orig	24Jun21	–	PLH

Dorset Council

DORSET HIGHWAYS

Matthew Piles

Economy Infrastucture and Growth

Project Title

GILLINGHAM PRINCIPAL STREET

Drawing Title

HIGHWAY AGREEMENT PLAN
TITLE No. DT437488

Scale (A3 Size)	Drawn By	Date
1/2500	PLH	11 Jan 18

Drawing Number

HI1177/62/02/Orig

Drawing Status

–

T:\Projects\Active Projects\HI (Highway Improvements)\HI1177\Draw\HI1177–62.dwg